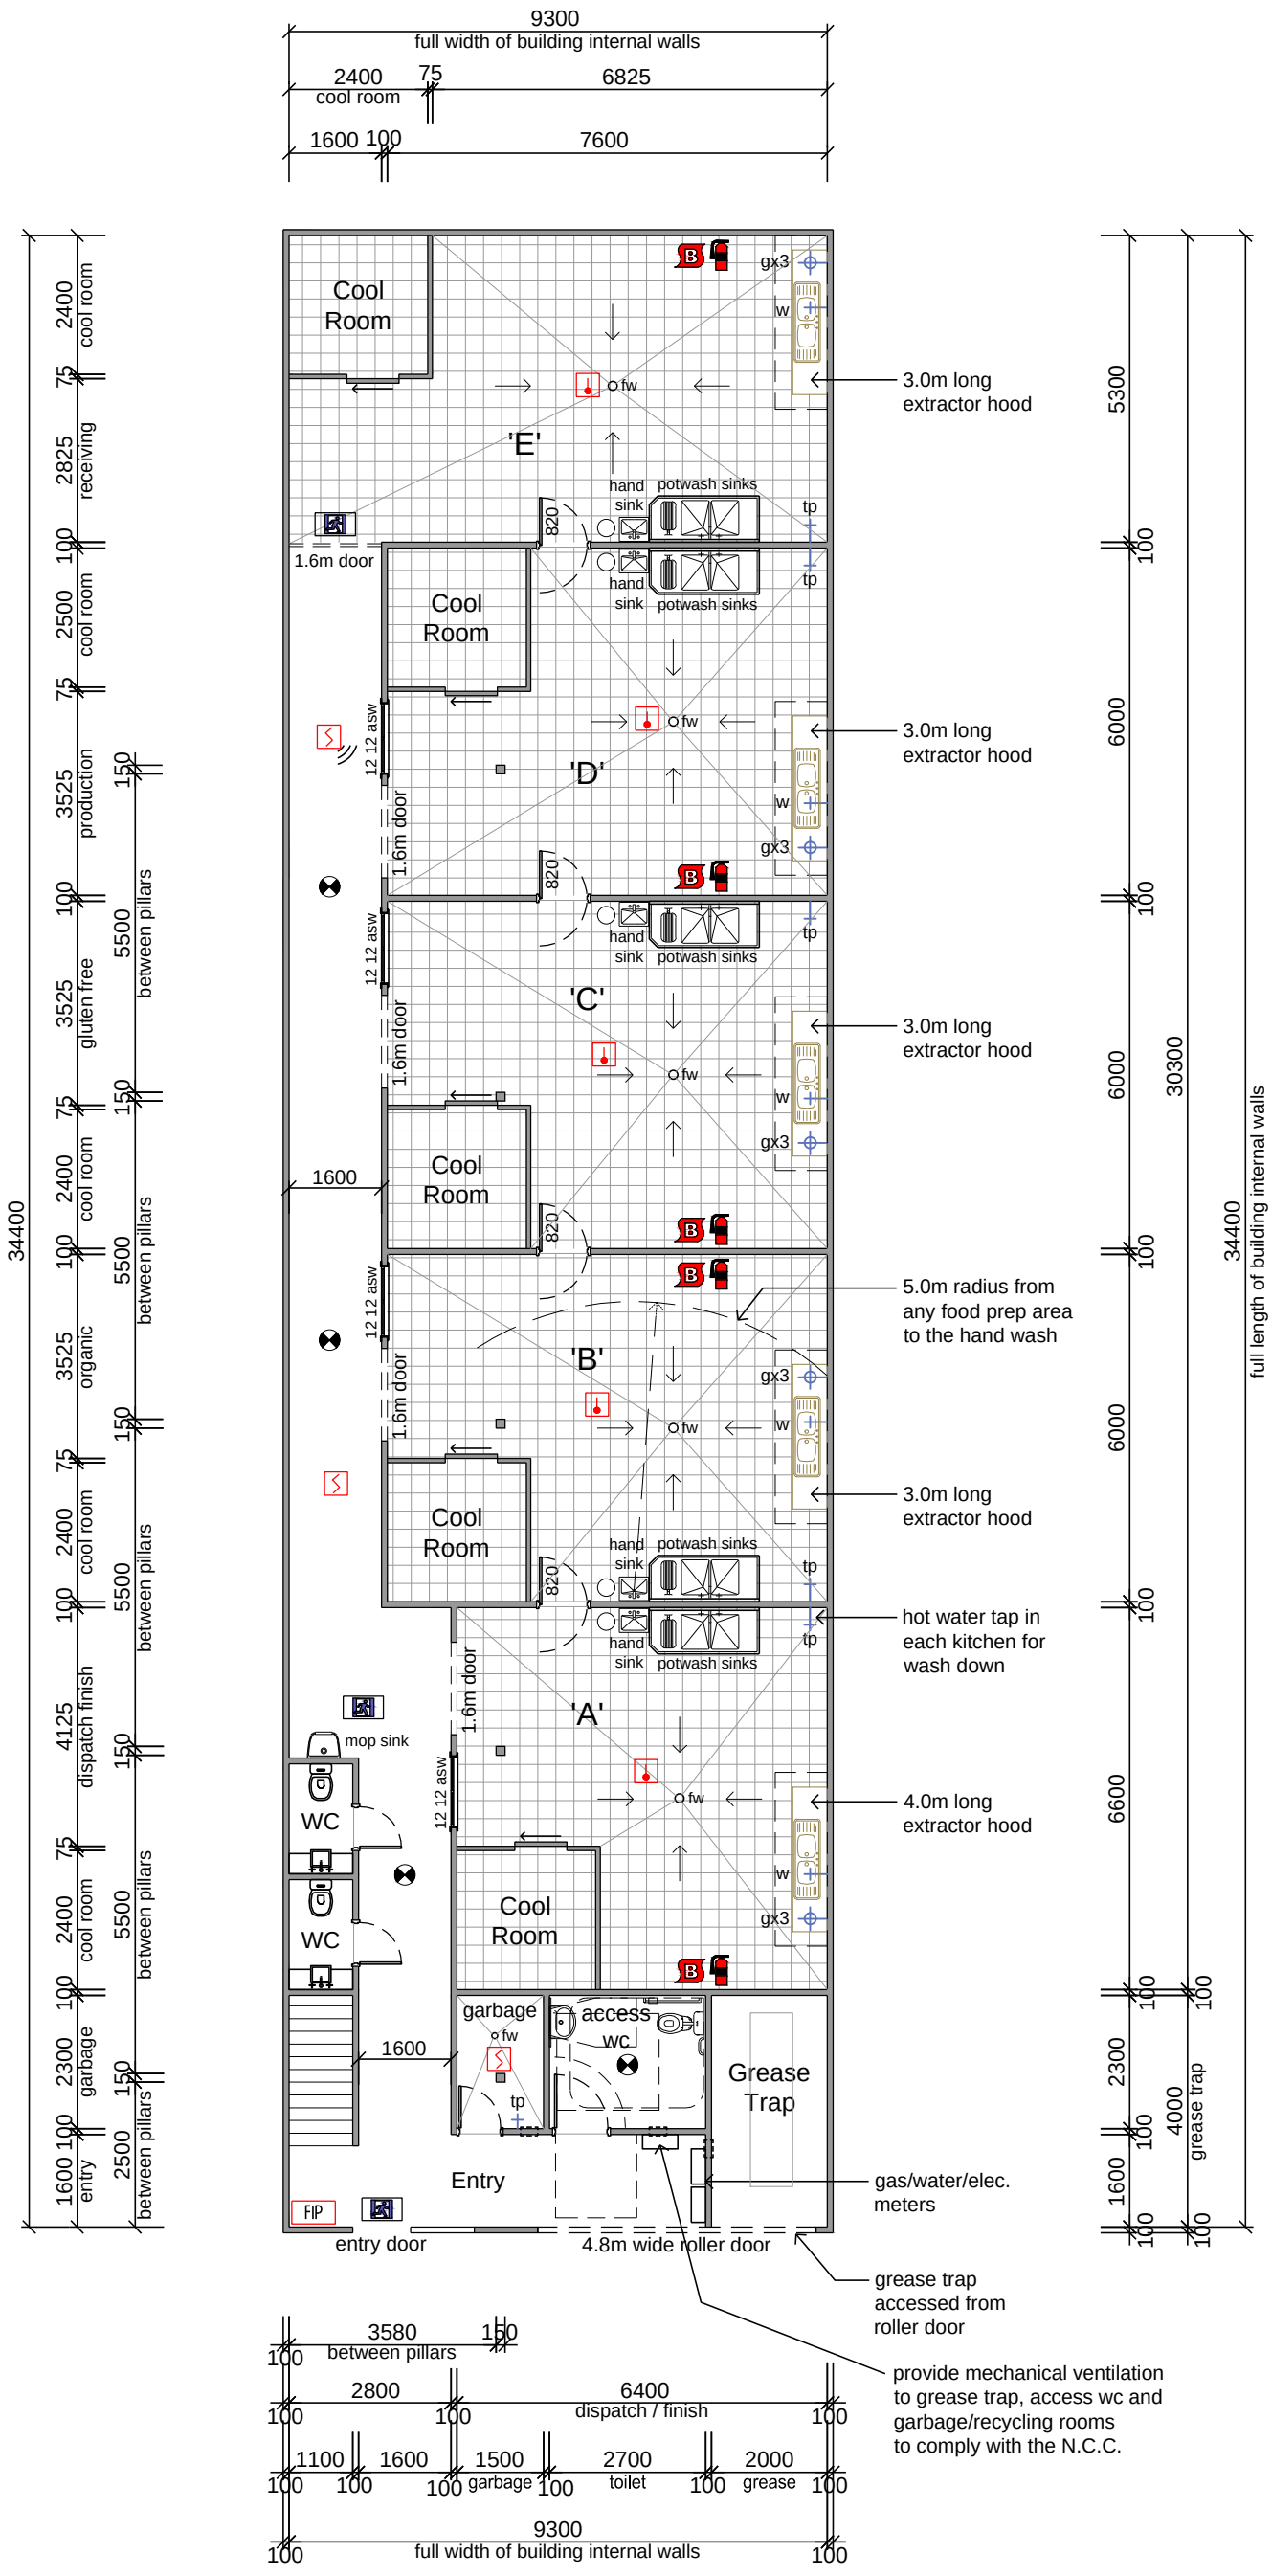

Legend

- fw — Floor waste with floor falling towards waste
- gx3 — Gas Bayonet x 3 of
- w — Water tap
- tp — Hot Water tap for wash down

Legend for Fire Detection Devices

- Thermal detector
- Smoke detector
- Smoke detector with sounder
- FIP — Fire Indicator Panel
- Recessed Emergency Light
- Exit Light
- Fire Blanket
- Fire Extinguisher

General Notes

1. Ceiling is 4.0m high through all kitchen units
2. All floors are to be tiled
3. Tiling to all kitchen walls to a height of 1.8m
4. Provide and install Coving to wall / floor edges
5. All floors in kitchens are tiled using 300 x 300mm tiles
6. All lighting throughout is to be fluoro fittings
7. Provide floor drain in recycling room and tap for wash down

IMAGINE
DRAFTING SERVICES
ABN 57 076 596 872
Mob 0438 713 410
Ph 02 69 713 410 email: imaginedrafting@yahoo.com.au
- new homes
- additions
- renovations
- industrial
- commercial

Client	Date	Sheet	Dr'g No.
Erin Isle Investments Pty. Ltd.	11/02/14	1 of 2	1a
Project: Food Production Kitchens, 19/30 Beaconsfield Street, ALEXANDRIA	Drawn: A.Barrow	Scale: 1:125 @ A3	